




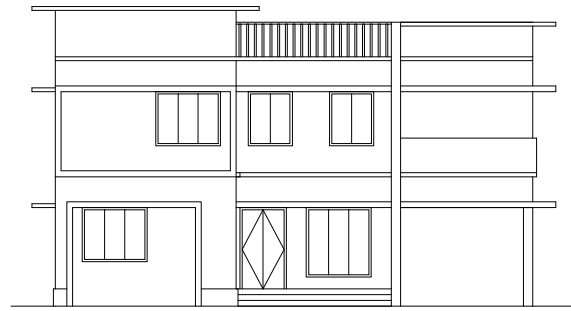


FRONT ELEVATION
SCALE - 1:100

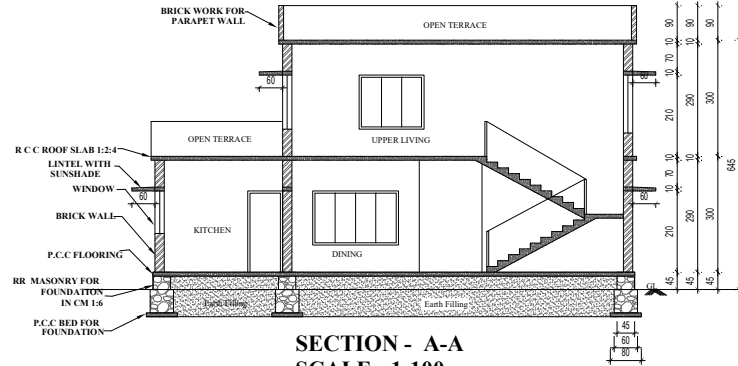


SECTION - A-A
SCALE - 1:100

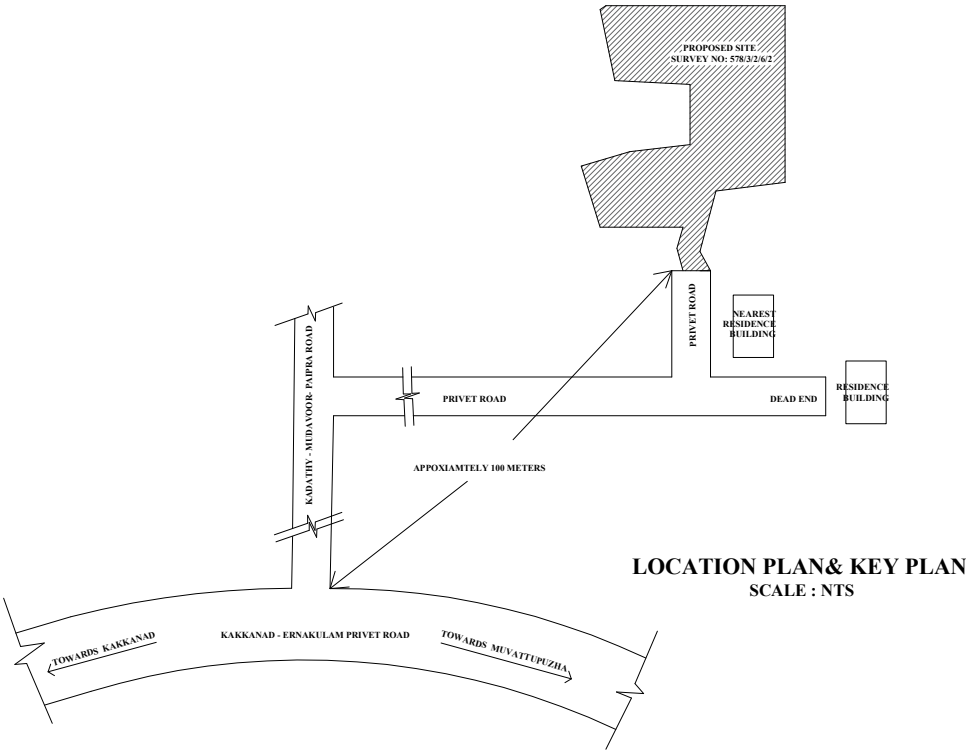


LOCATION PLAN & KEY PLAN
SCALE : NTS

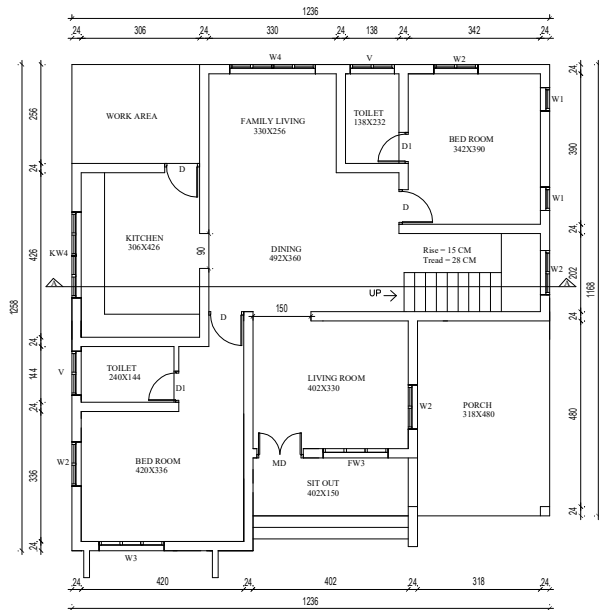

GROUND FLOOR PLAN
SCALE - 1:100

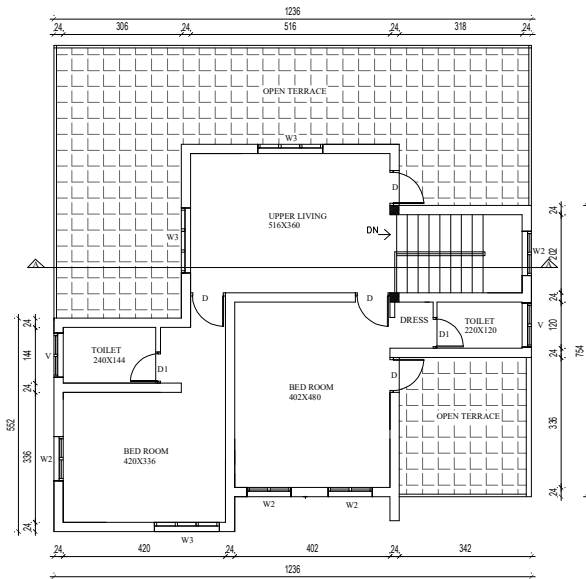

FIRST FLOOR PLAN
SCALE - 1:100

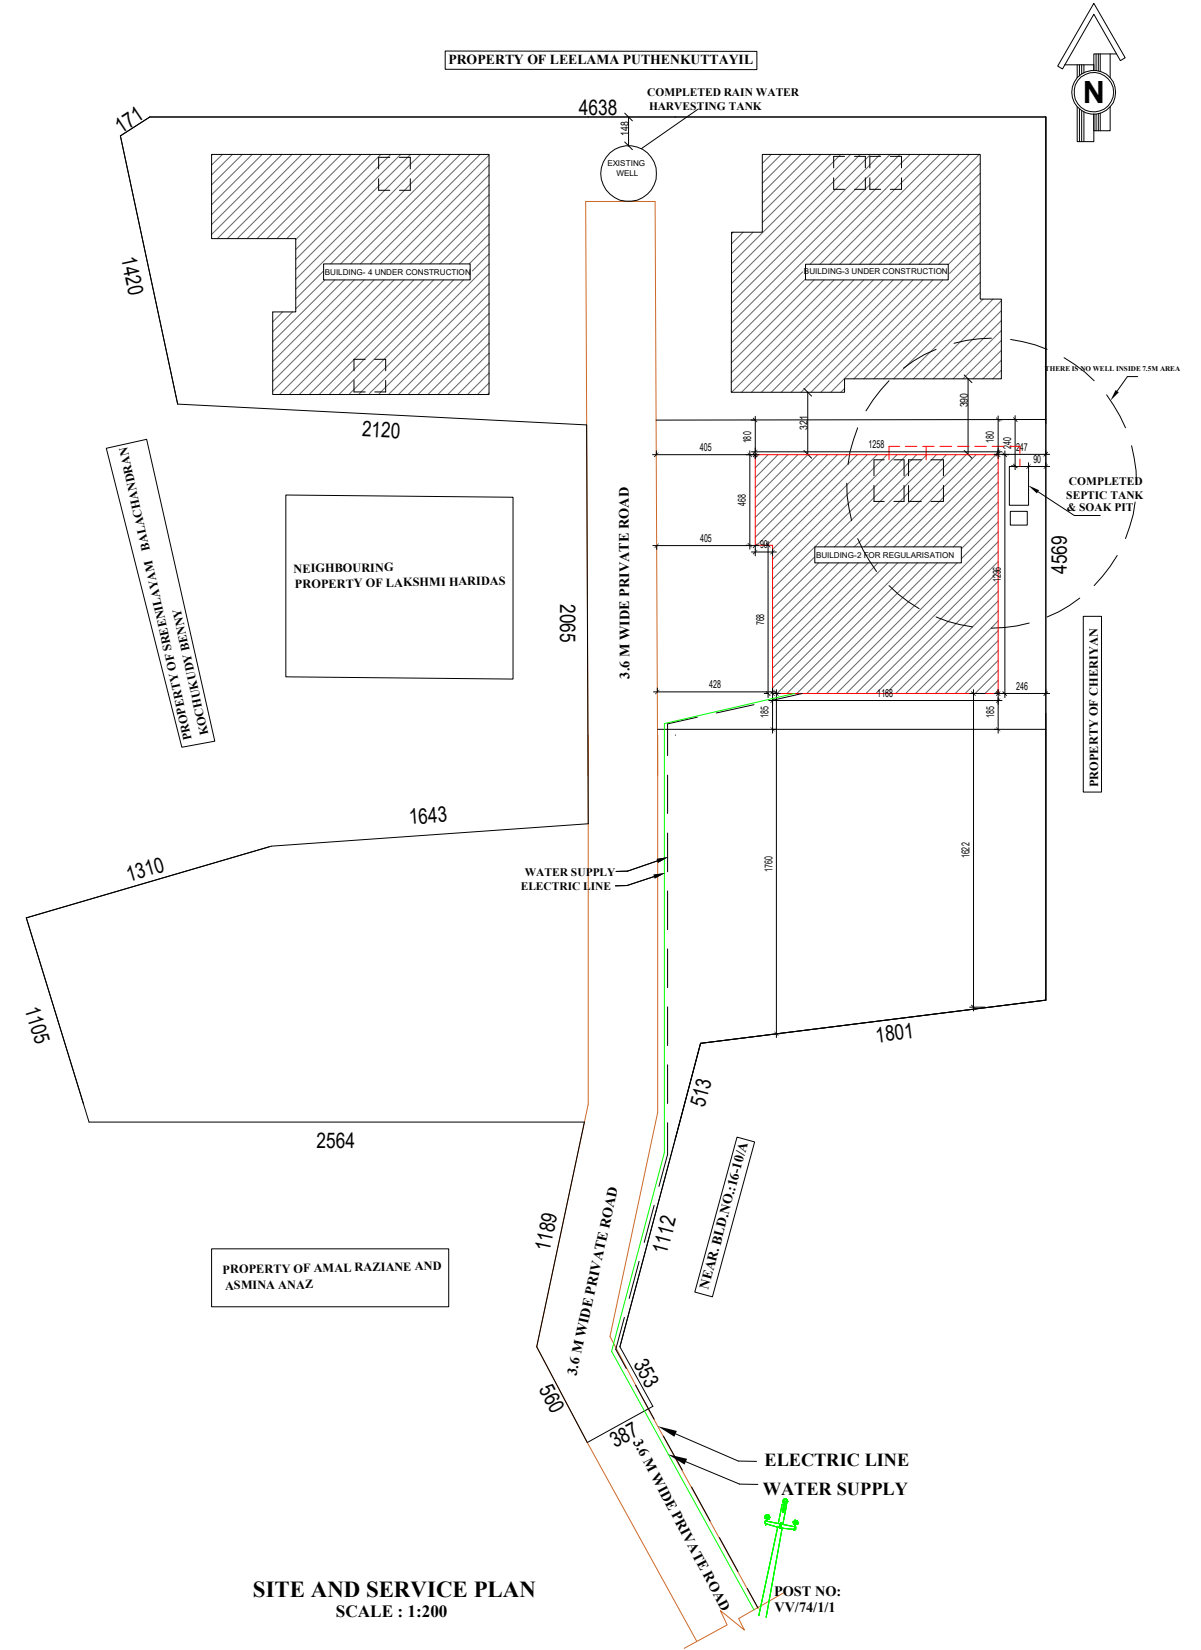

SITE AND SERVICE PLAN
SCALE : 1:200