


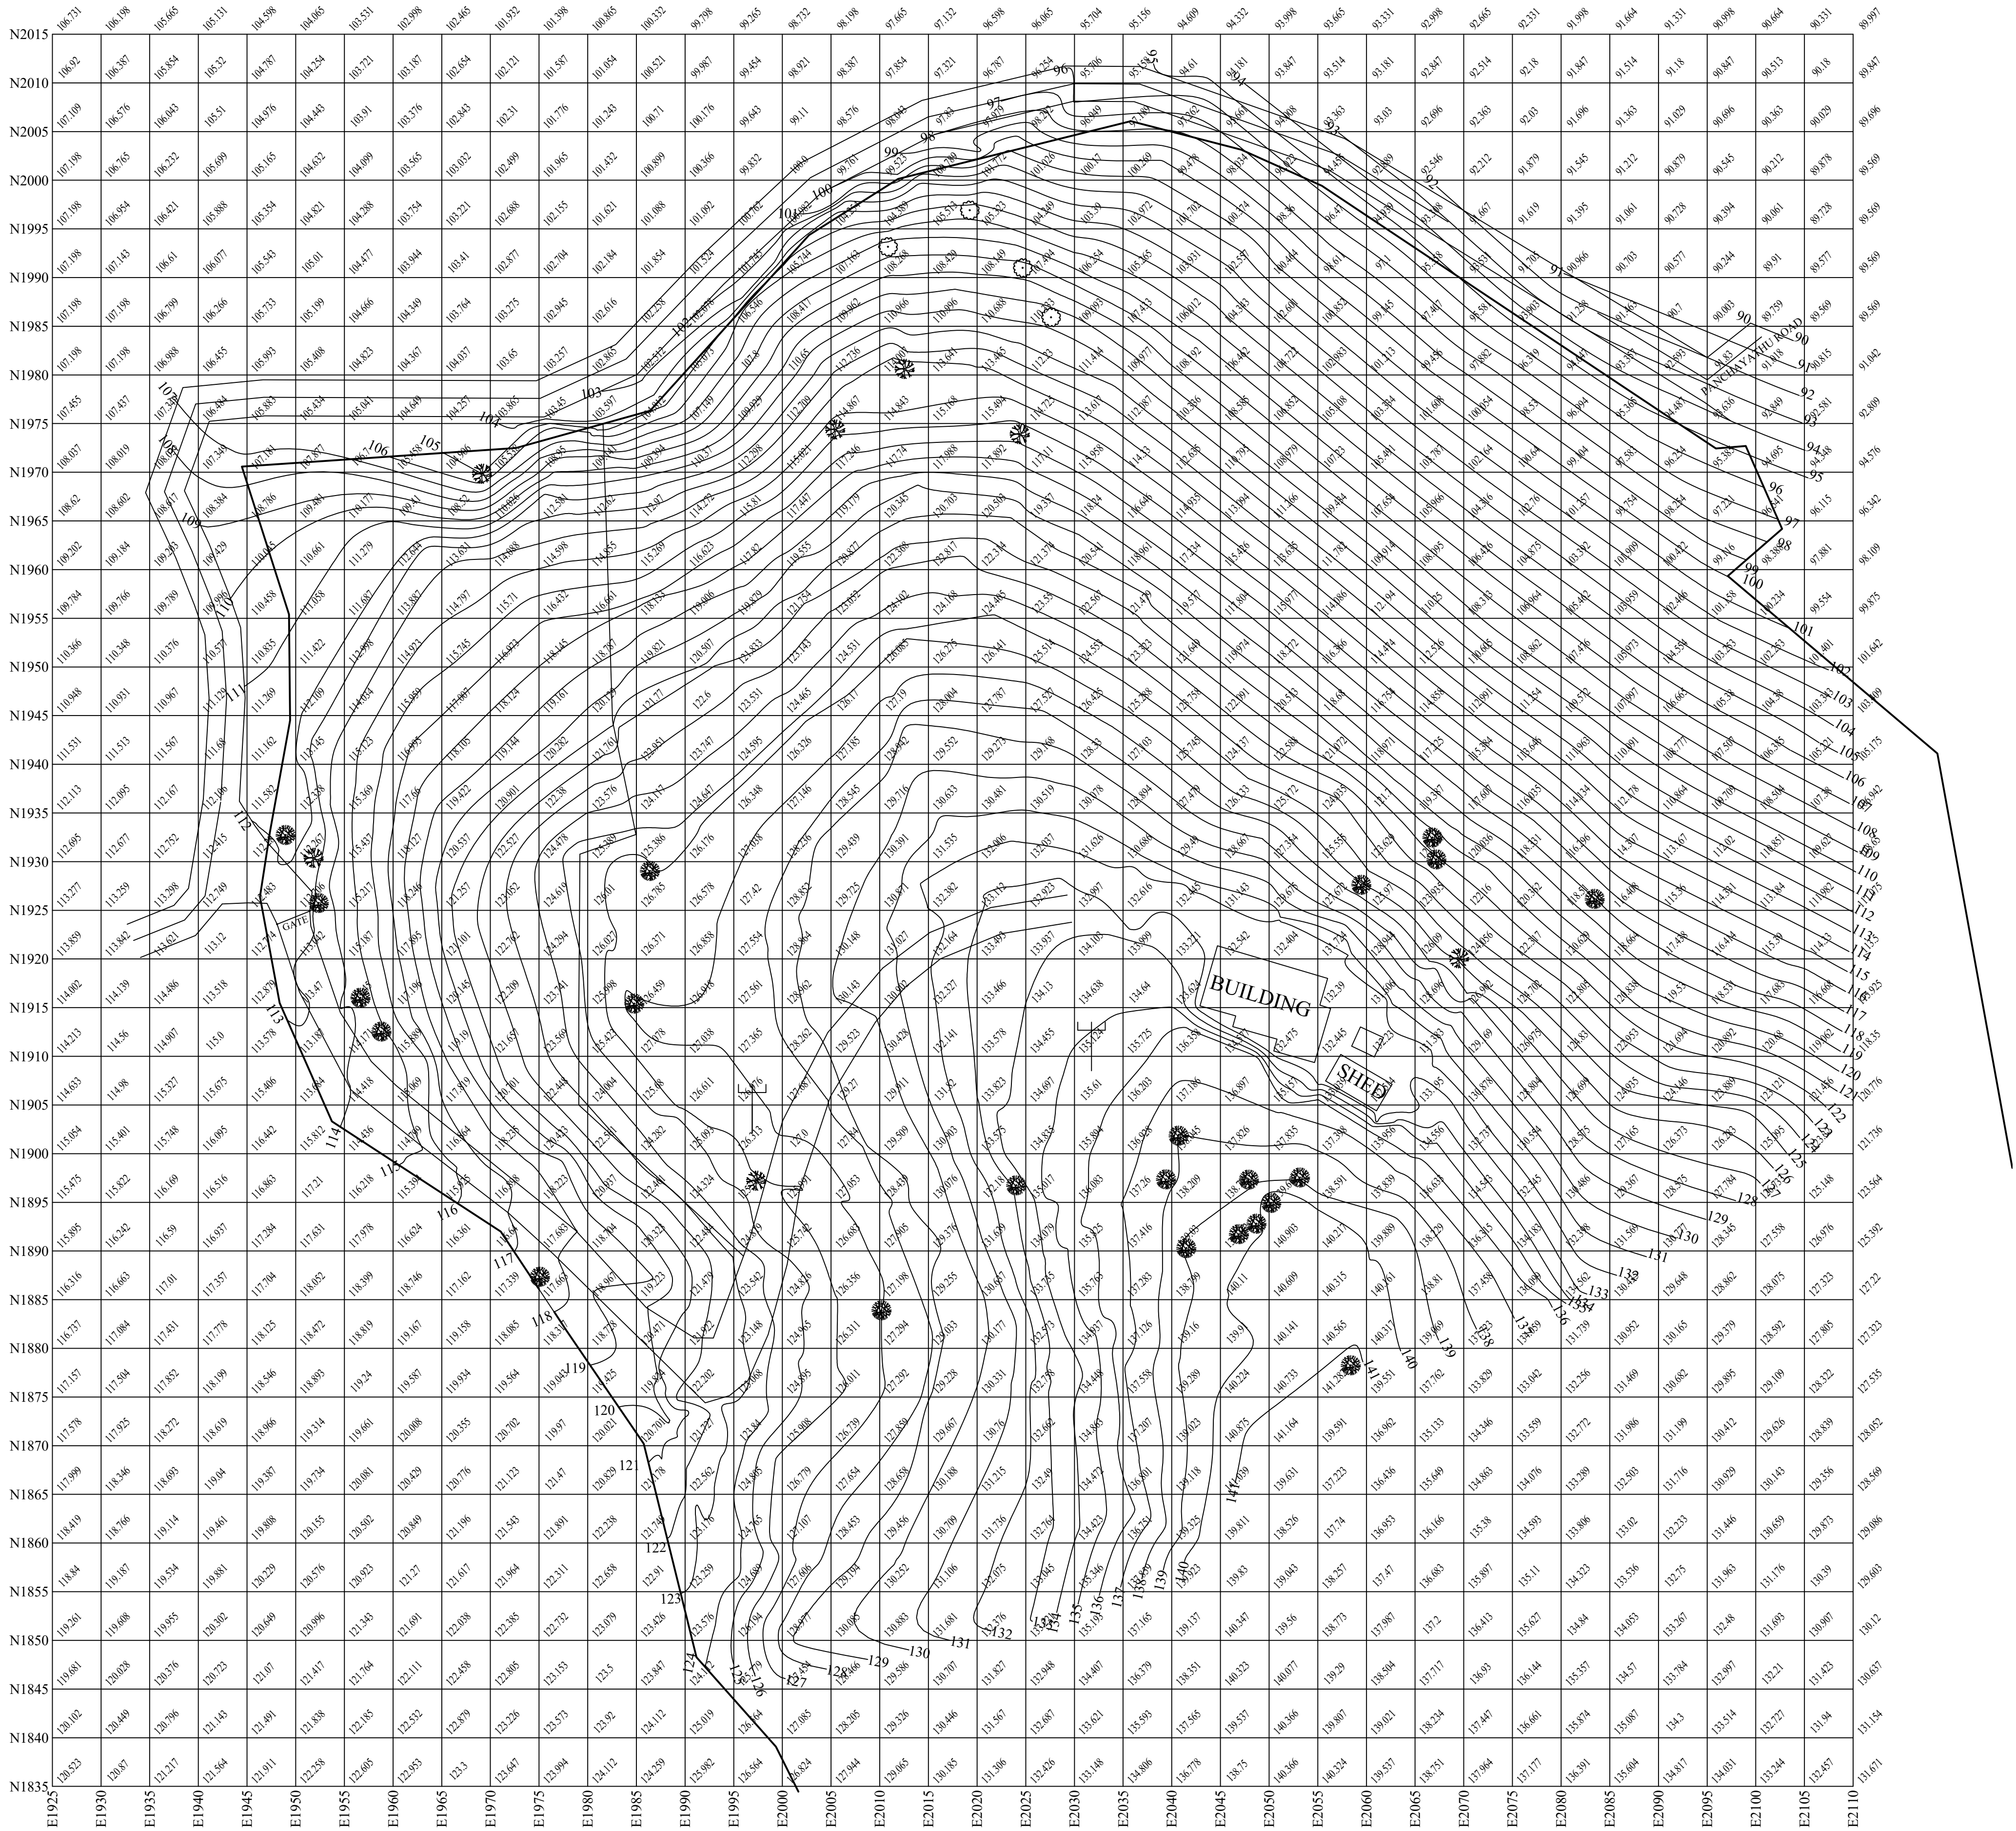

NOTE:
GRID : 5X5M INTERVAL
SPOT LEVEL : 5X5 M INTERVAL
CONTOUR : 1 M INTERVAL
FIGURED DIMENSION SHALL BE FOLLOWED
INSTEAD OF SCALED ONES. ALL DIMENSIONS
ARE IN METERS

CONTOUR SURVEYING SITE AT THODUPUZHA									
RE SURVEY NO: 462		EXTENT	TOTAL EXT:	SQM	SCALE 1:500	SITE ID	THDP -		
VILLAGE	MUTTOM	BUILDINGS EXIT.	94.76, 19.11 M2	WARD NO:	ELE POST NO:	DWG NO:	EXNT: 65/22		
TALUK	THODUPUZHA	AUTHORITY				DATE	09 - 05 - 2022		
DISTRICT	IDUKKI	SURVEY	ARUN MOHAN, MANU			UNITS	ALL DIMENSIONS ARE IN M		

DRAWING TITLE

Plot line	—
Street (exi)	—
Permissible building line	----
Building (exi)	—
Building (pro)	—
Electric line	—
Drain water	----
Water supply	----
Demolish	▨

AUTHORIZED SIGNATORY

MR. M.I JOSEPH

NO: 478, VAYALIKKADA BLDG
EDAVANASSERY,
MYNAGAPPALLY P.O,
KOLLAM - 690 519
em: xlnengineering@gmail.com
MOB: 94469 14899